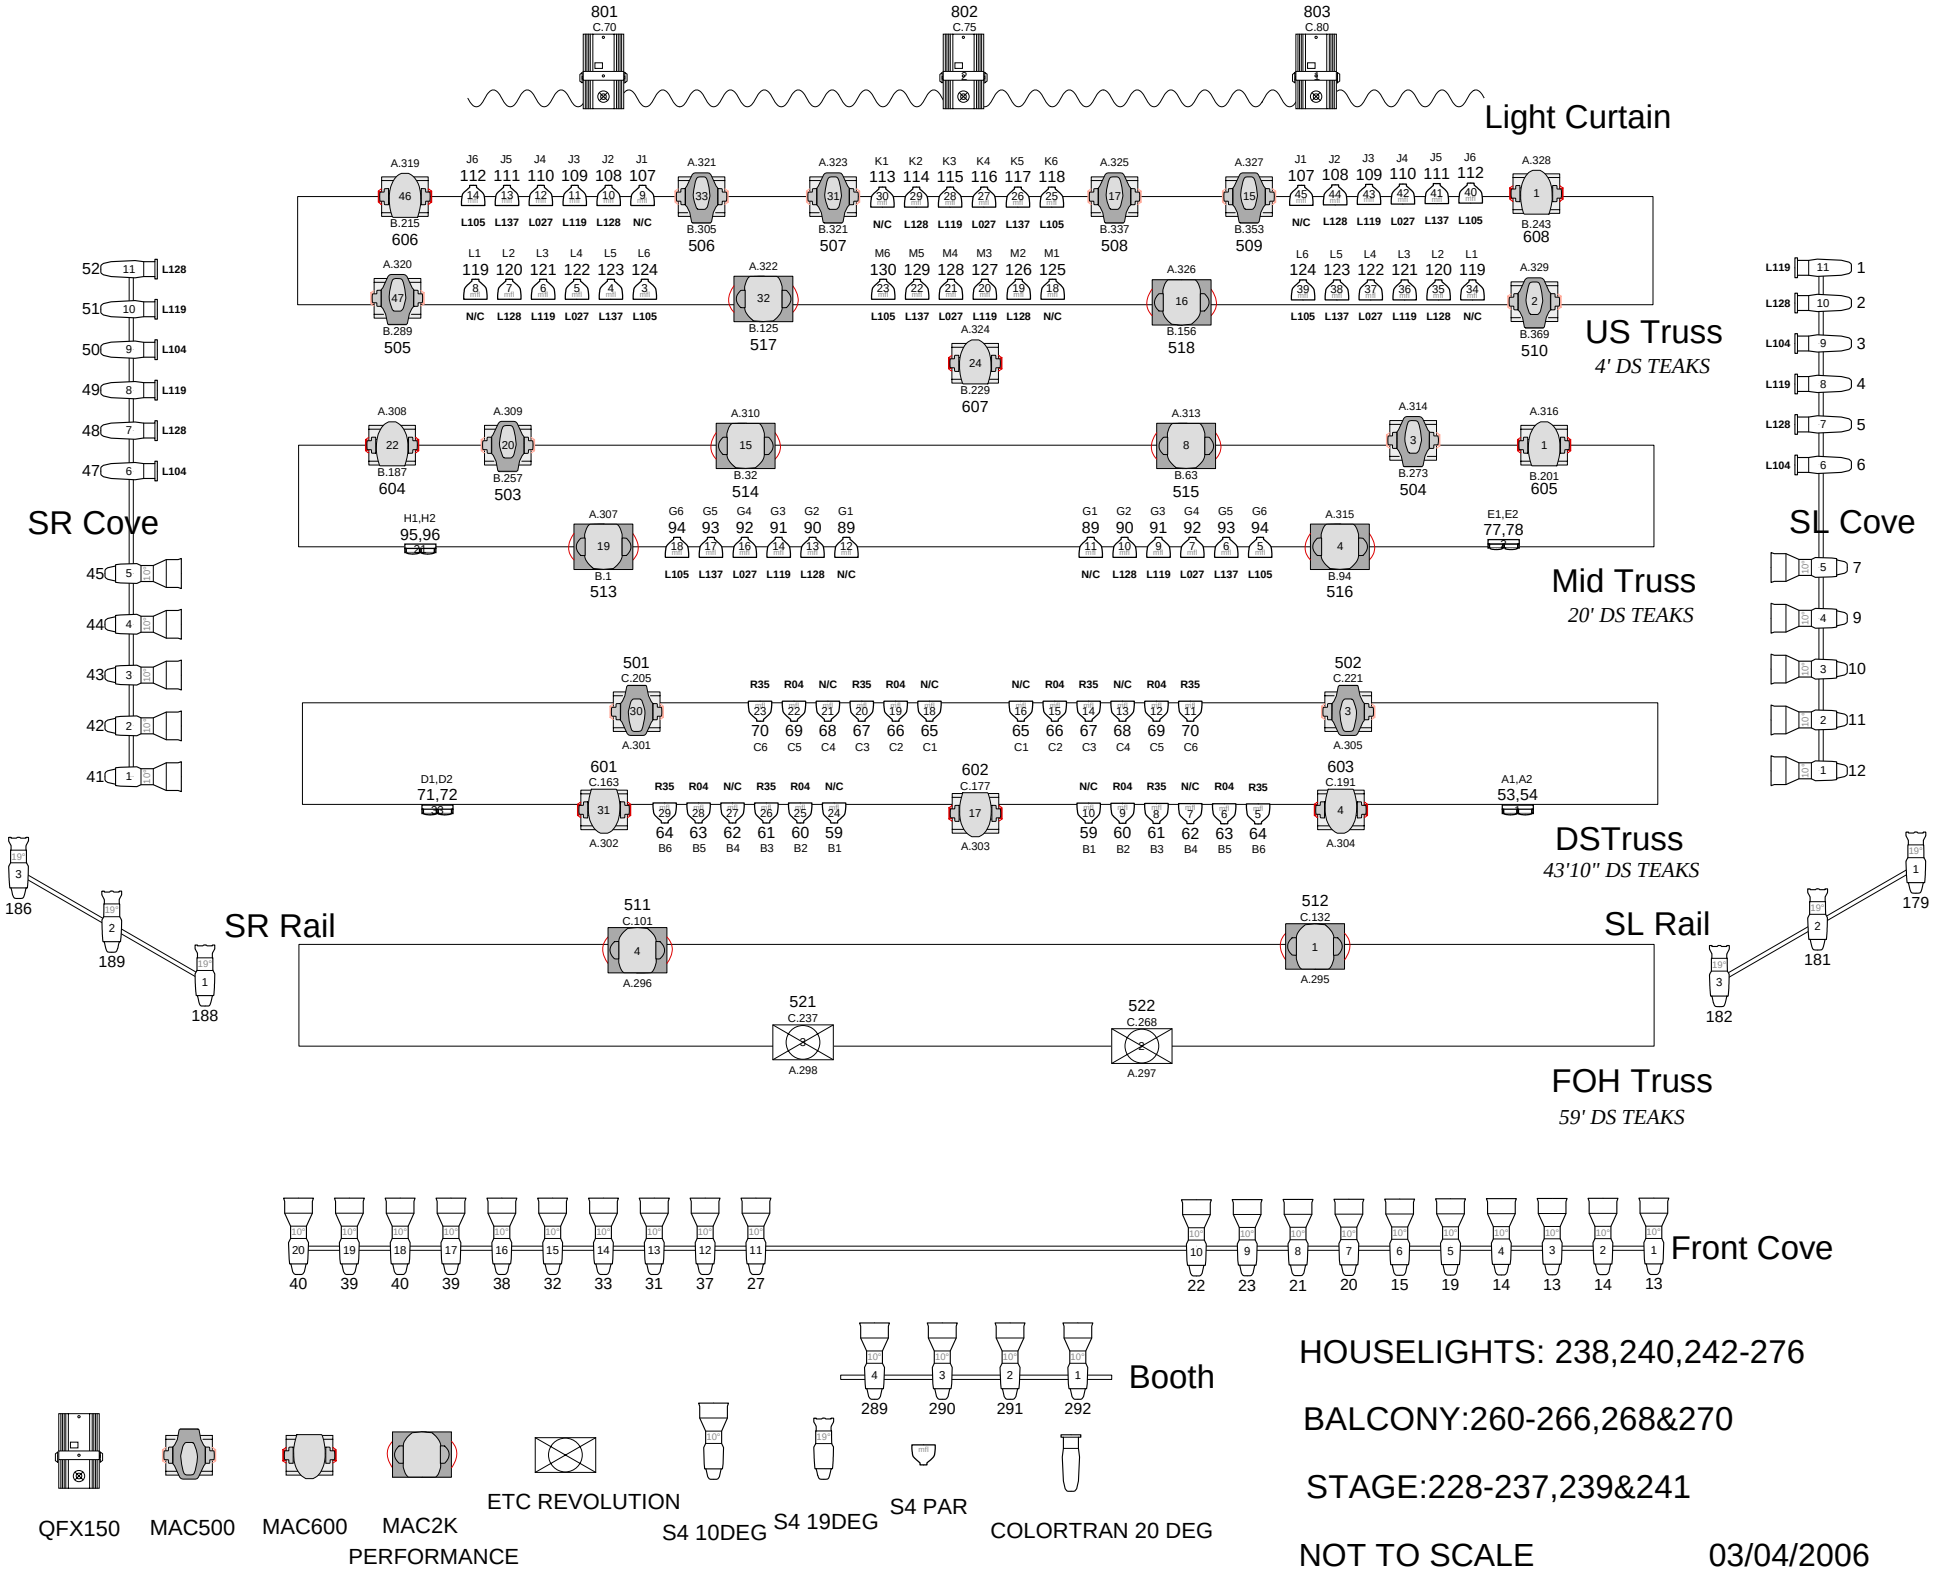
Light Curtain
US Truss
4' DS TEAKS
SR Cove
SL Cove
Mid Truss
20' DS TEAKS
DSTruss
43'10" DS TEAKS
SR Rail
SL Rail
FOH Truss
59' DS TEAKS
Front Cove
Booth
HOUSELIGHTS: 238,240,242-276
BALCONY:260-266,268&270
STAGE:228-237,239&241
NOT TO SCALE
03/04/2006
QFX150
MAC500
MAC600
MAC2K PERFORMANCE
ETC REVOLUTION
S4 10DEG
S4 19DEG
S4 PAR
COLORTRAN 20 DEG